




MATCH LINE A
SEE DIVISION 15004-EM-FE-GA-002

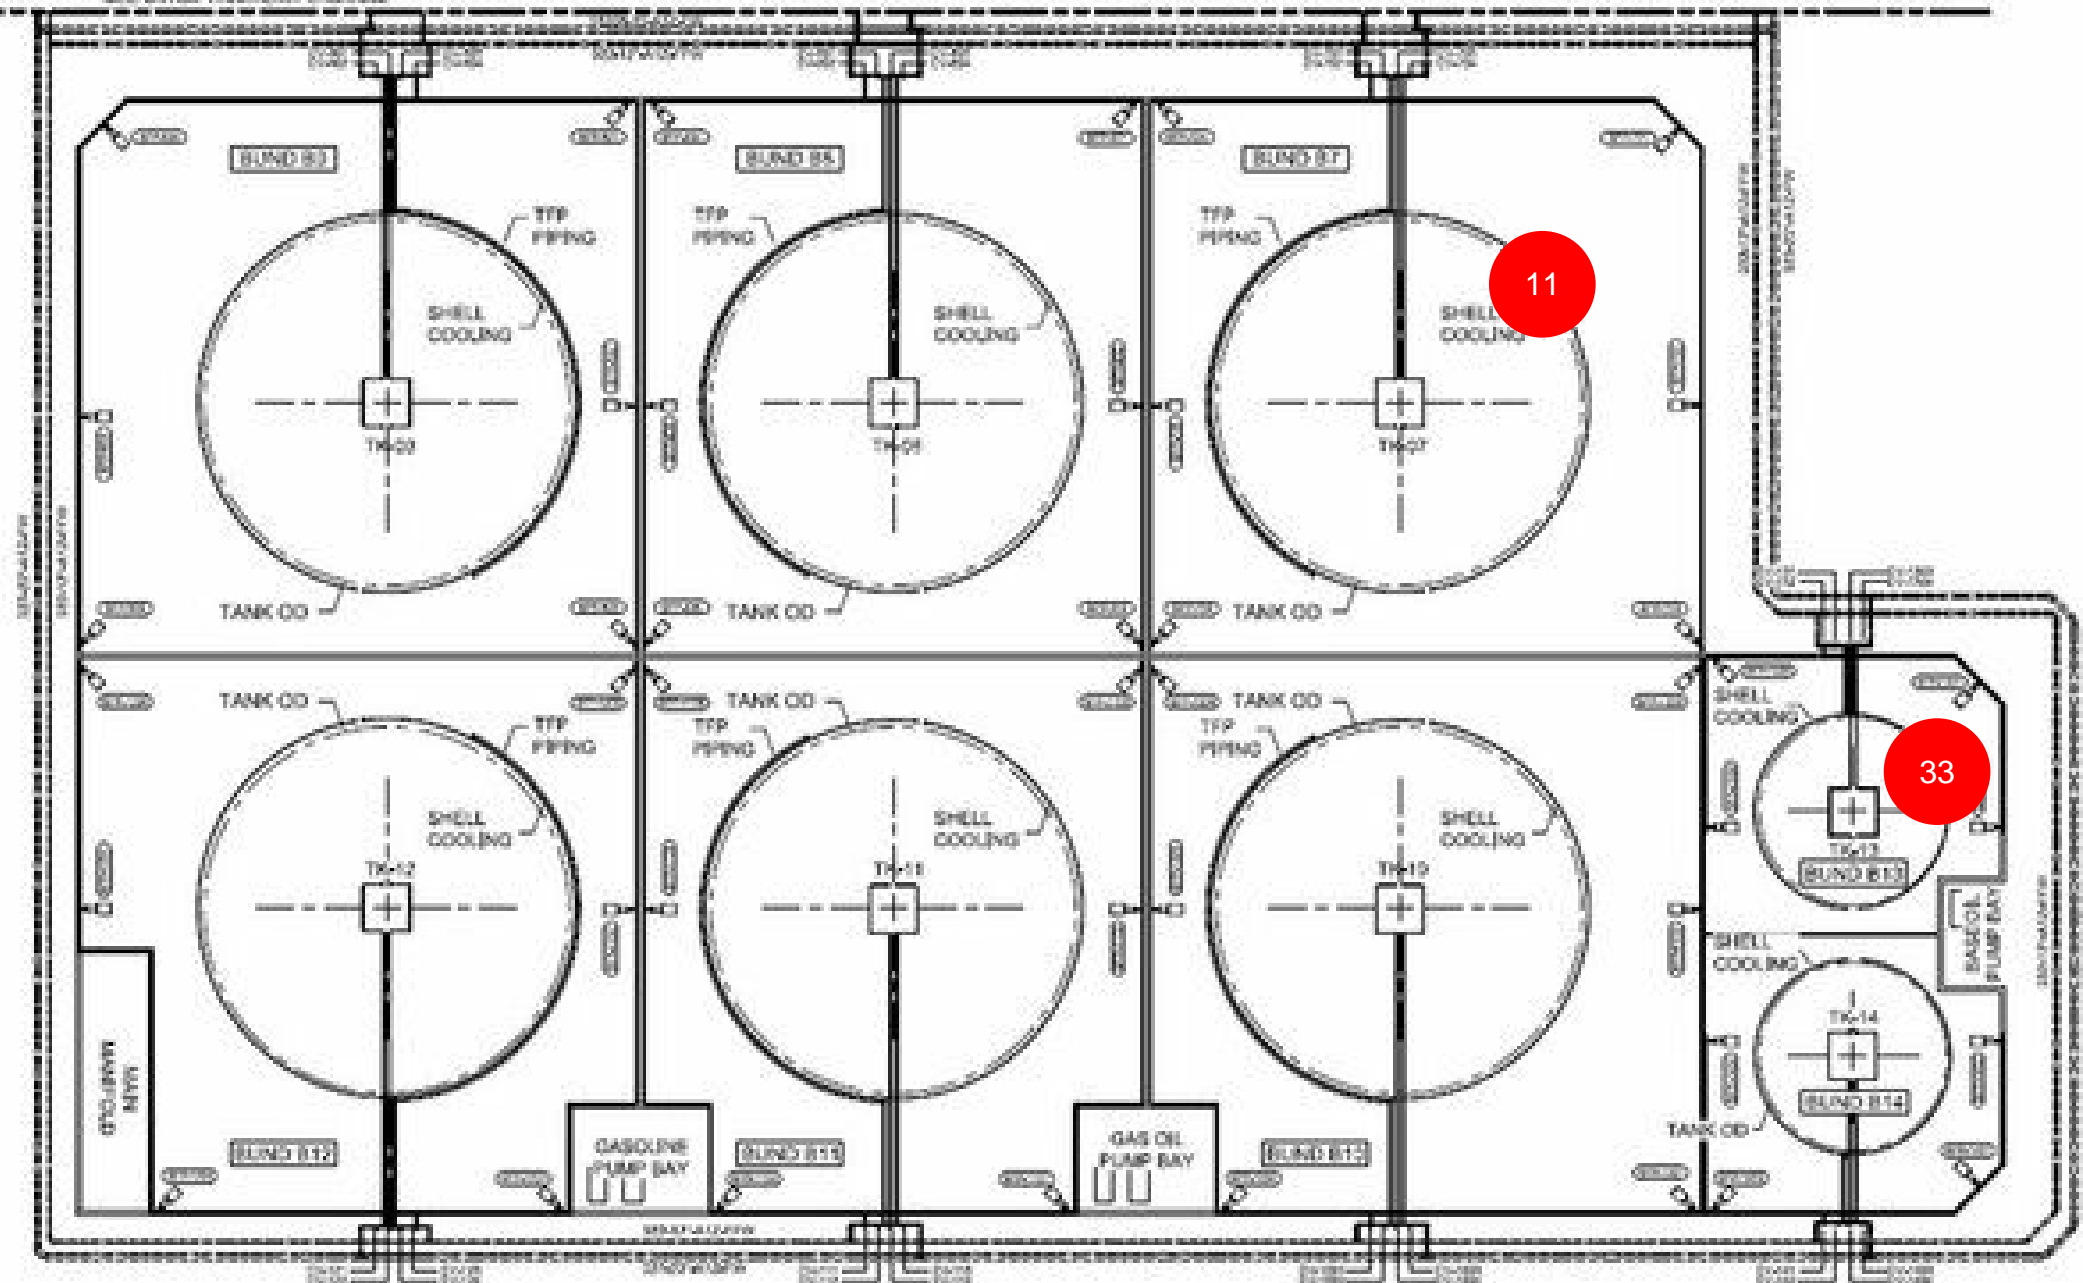

TANK FARM B

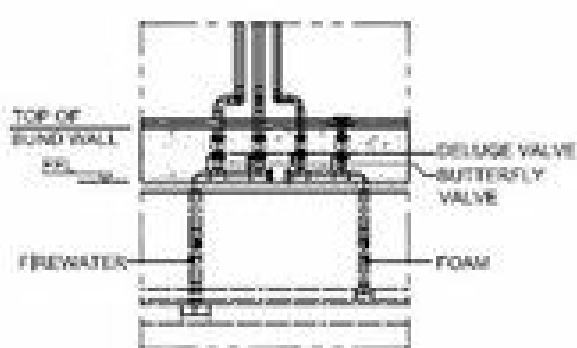

BST
BUNDING SYSTEM

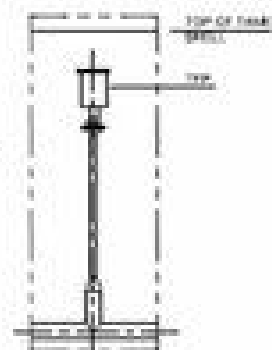

TFT
TANK WITH FLOATING TANK