




MATCH LINE A  
SEE DIVISION 15005-EM-FC-GA-002

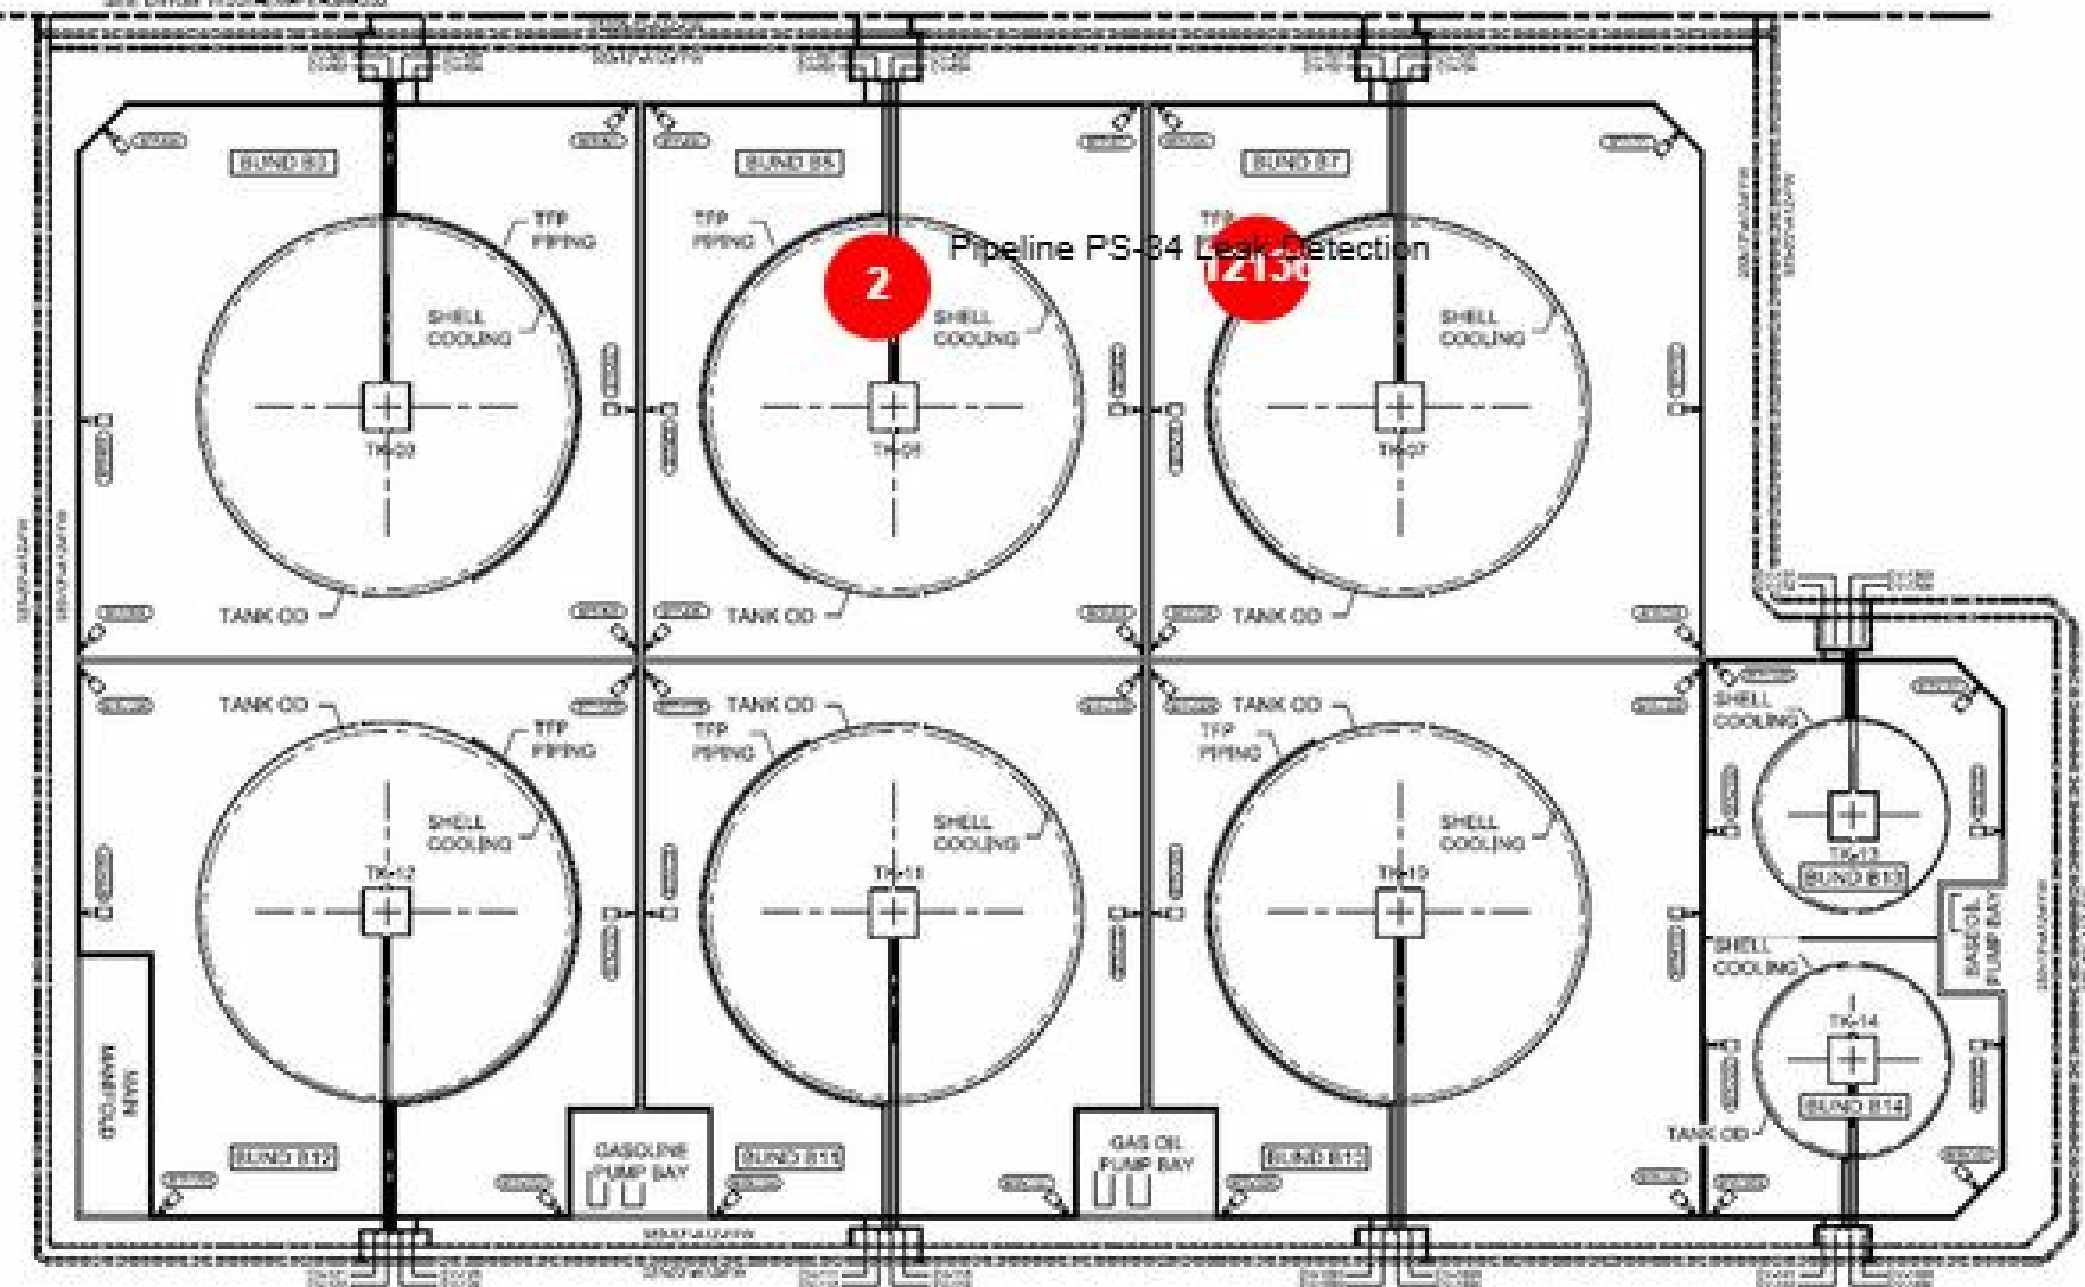

TANK FARM B

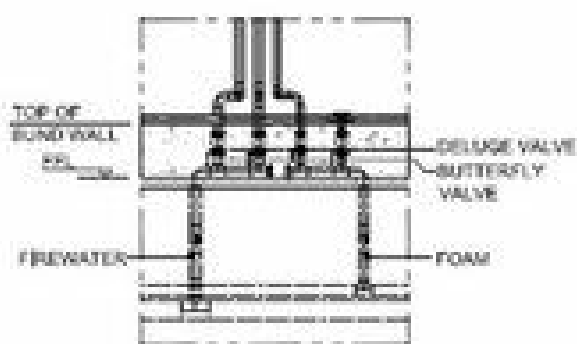

BSP  
BUNDLED STORAGE POINT

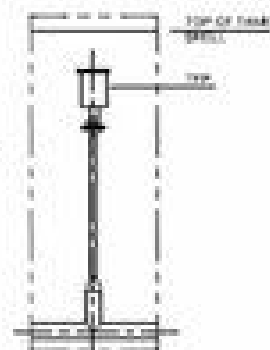

TFP  
TANK FARM POINT