




MATCH LINE A  
SEE DWG# 18505-EM-FE-GA-002

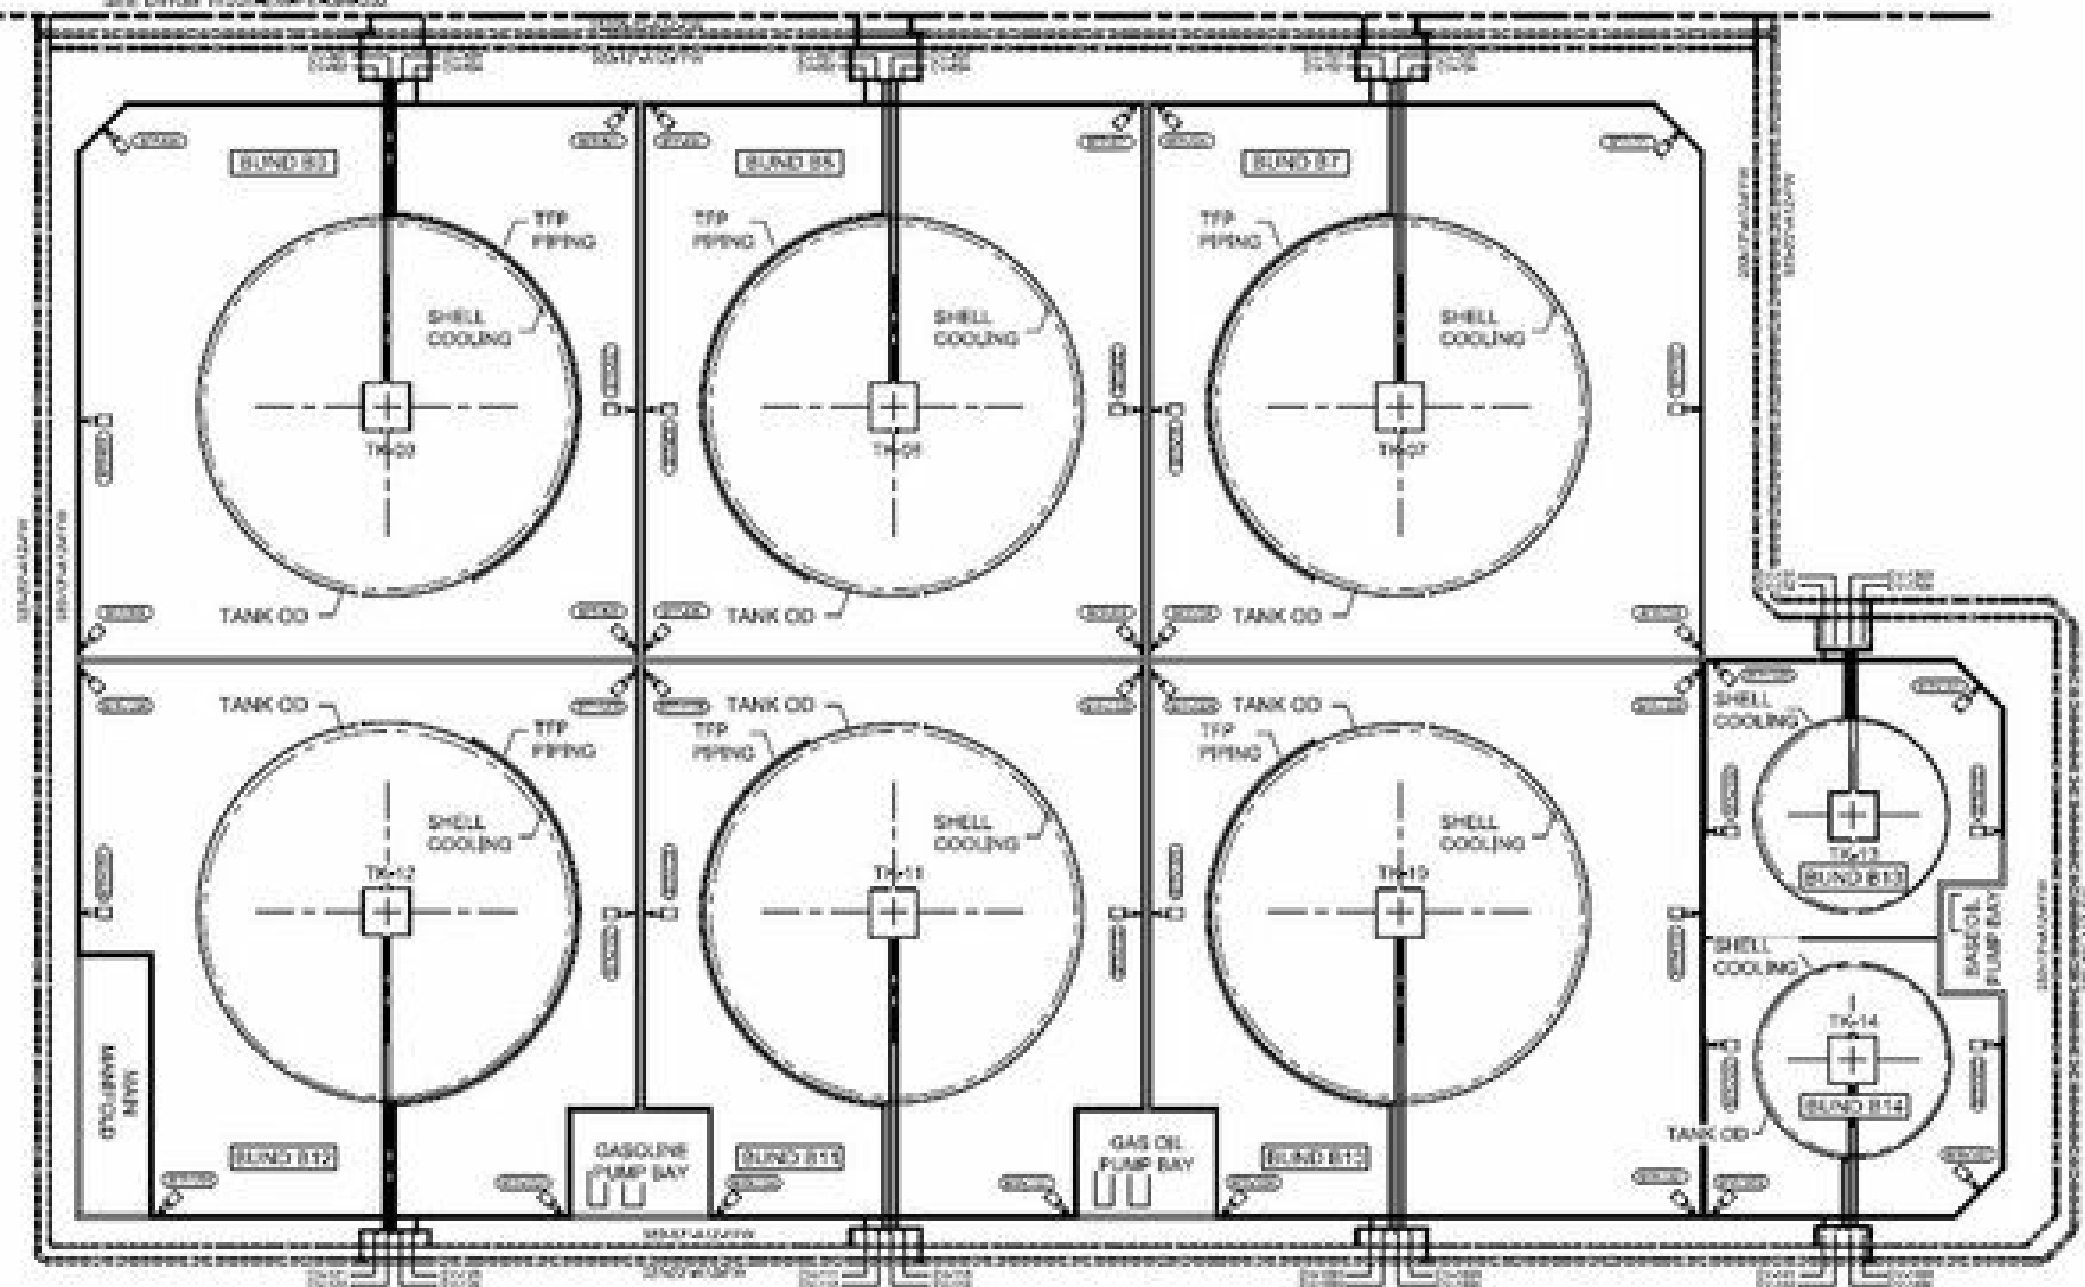

TANK FARM B

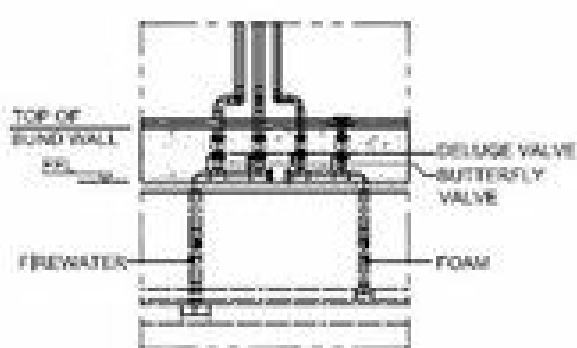

BSP  
BUNDLED STORAGE POINT

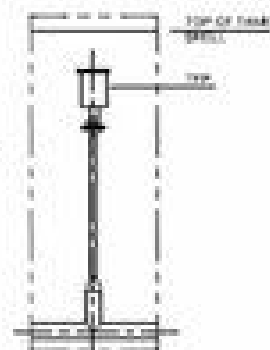

TTP  
TANK TOP PIPING