




MATCH LINE A
SEE DIVISION 15005-EM-FE-GA-002

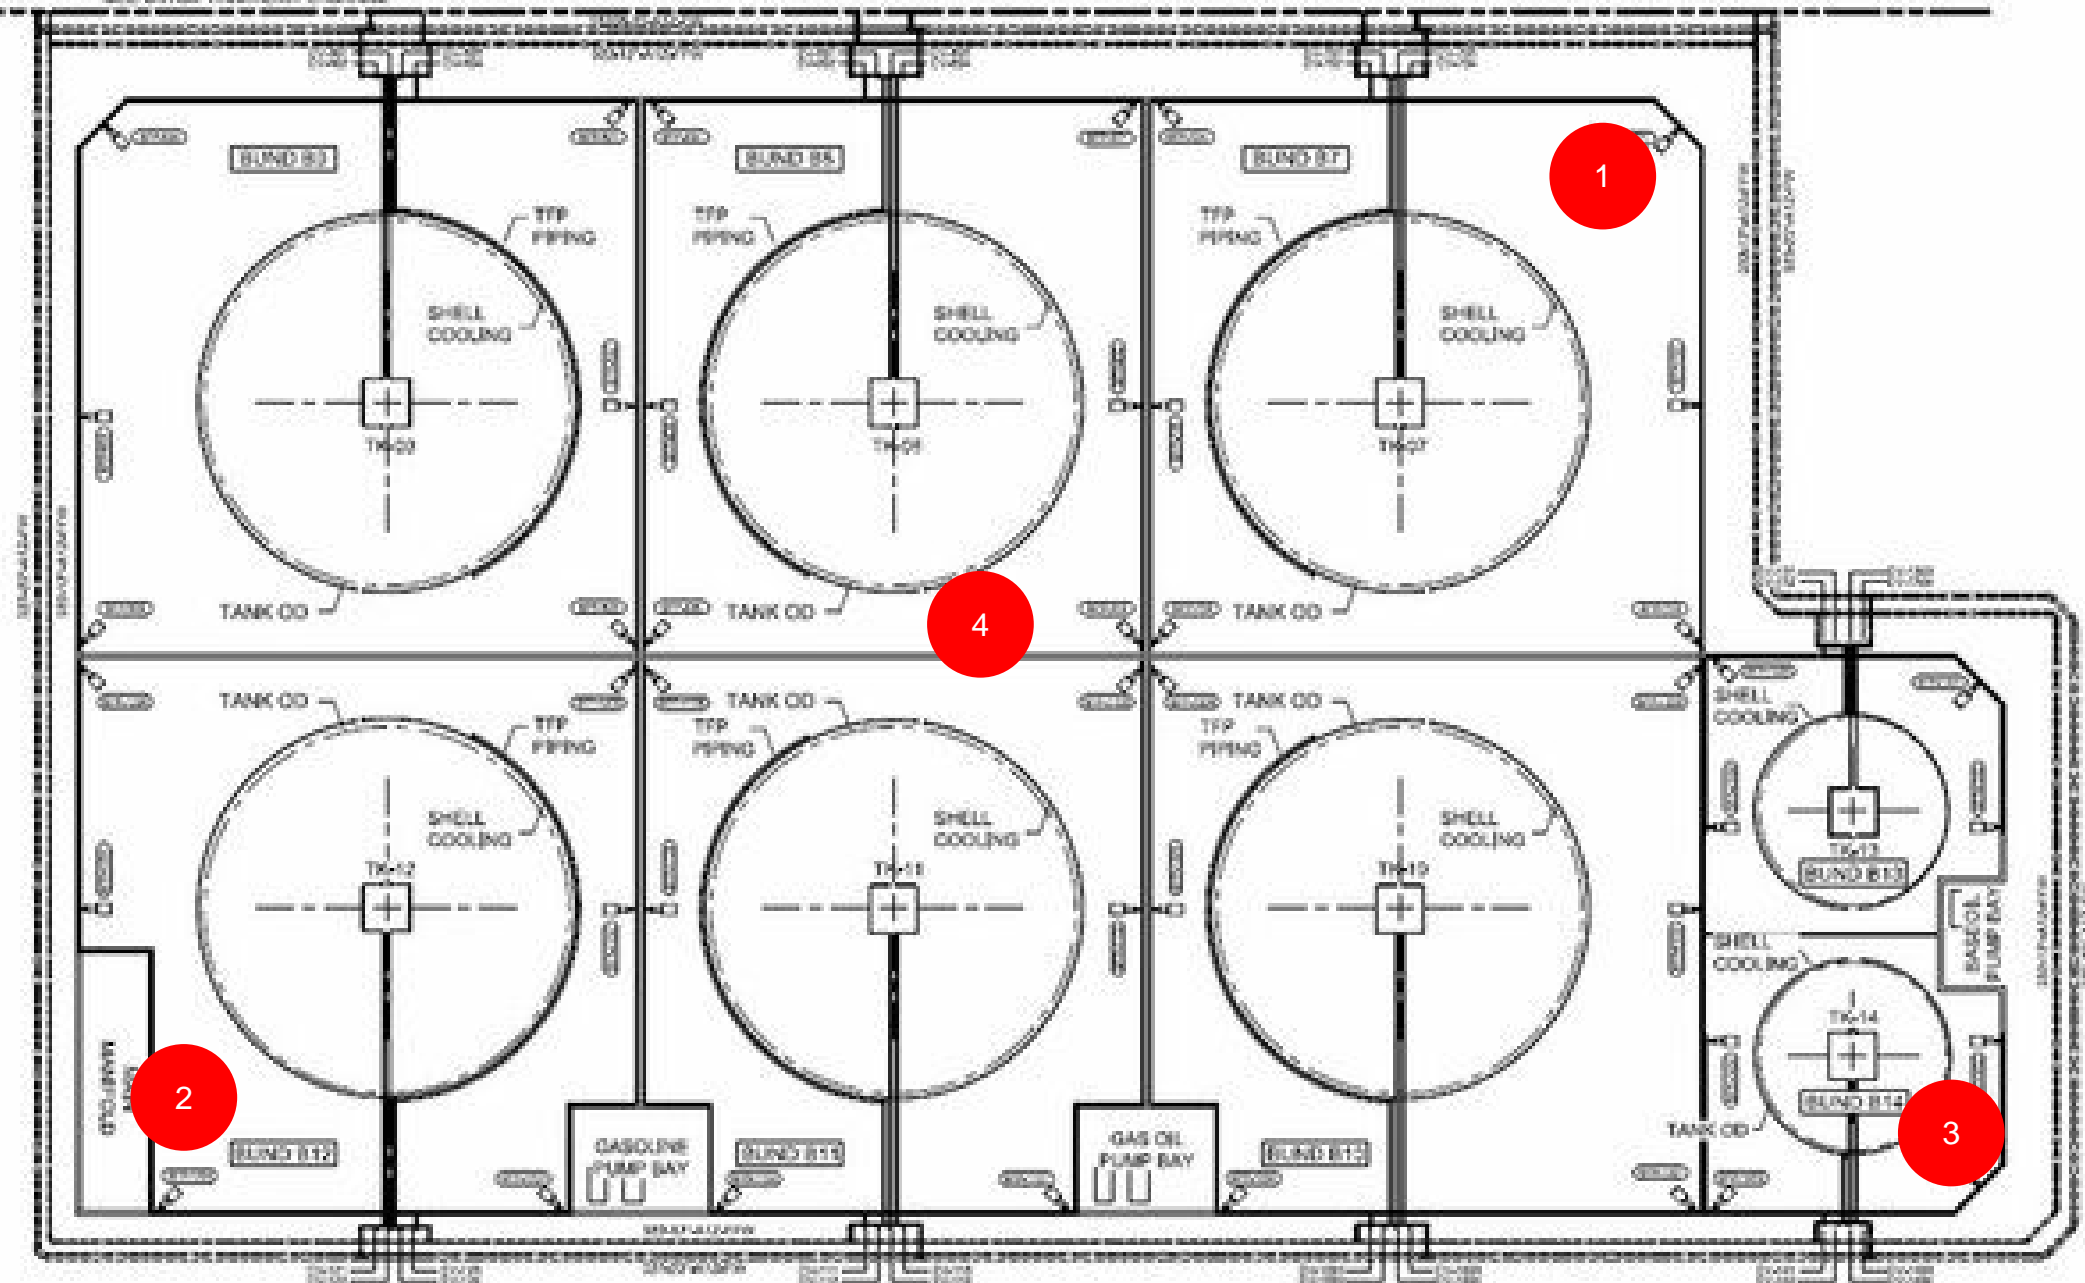

TANK FARM B

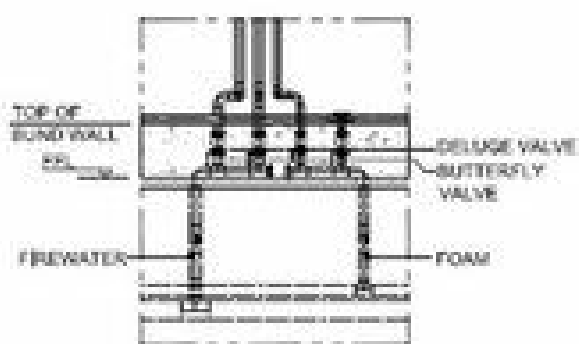

BSP
BUNDLED STORAGE POINT

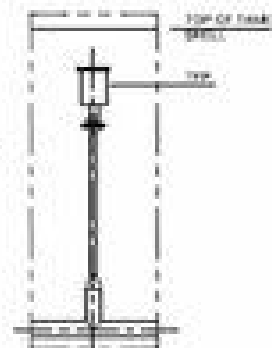

TTP
TANK TOP PIPING