




MATCH LINE A  
SEE DIVISION 18005-EM-FE-GA-002

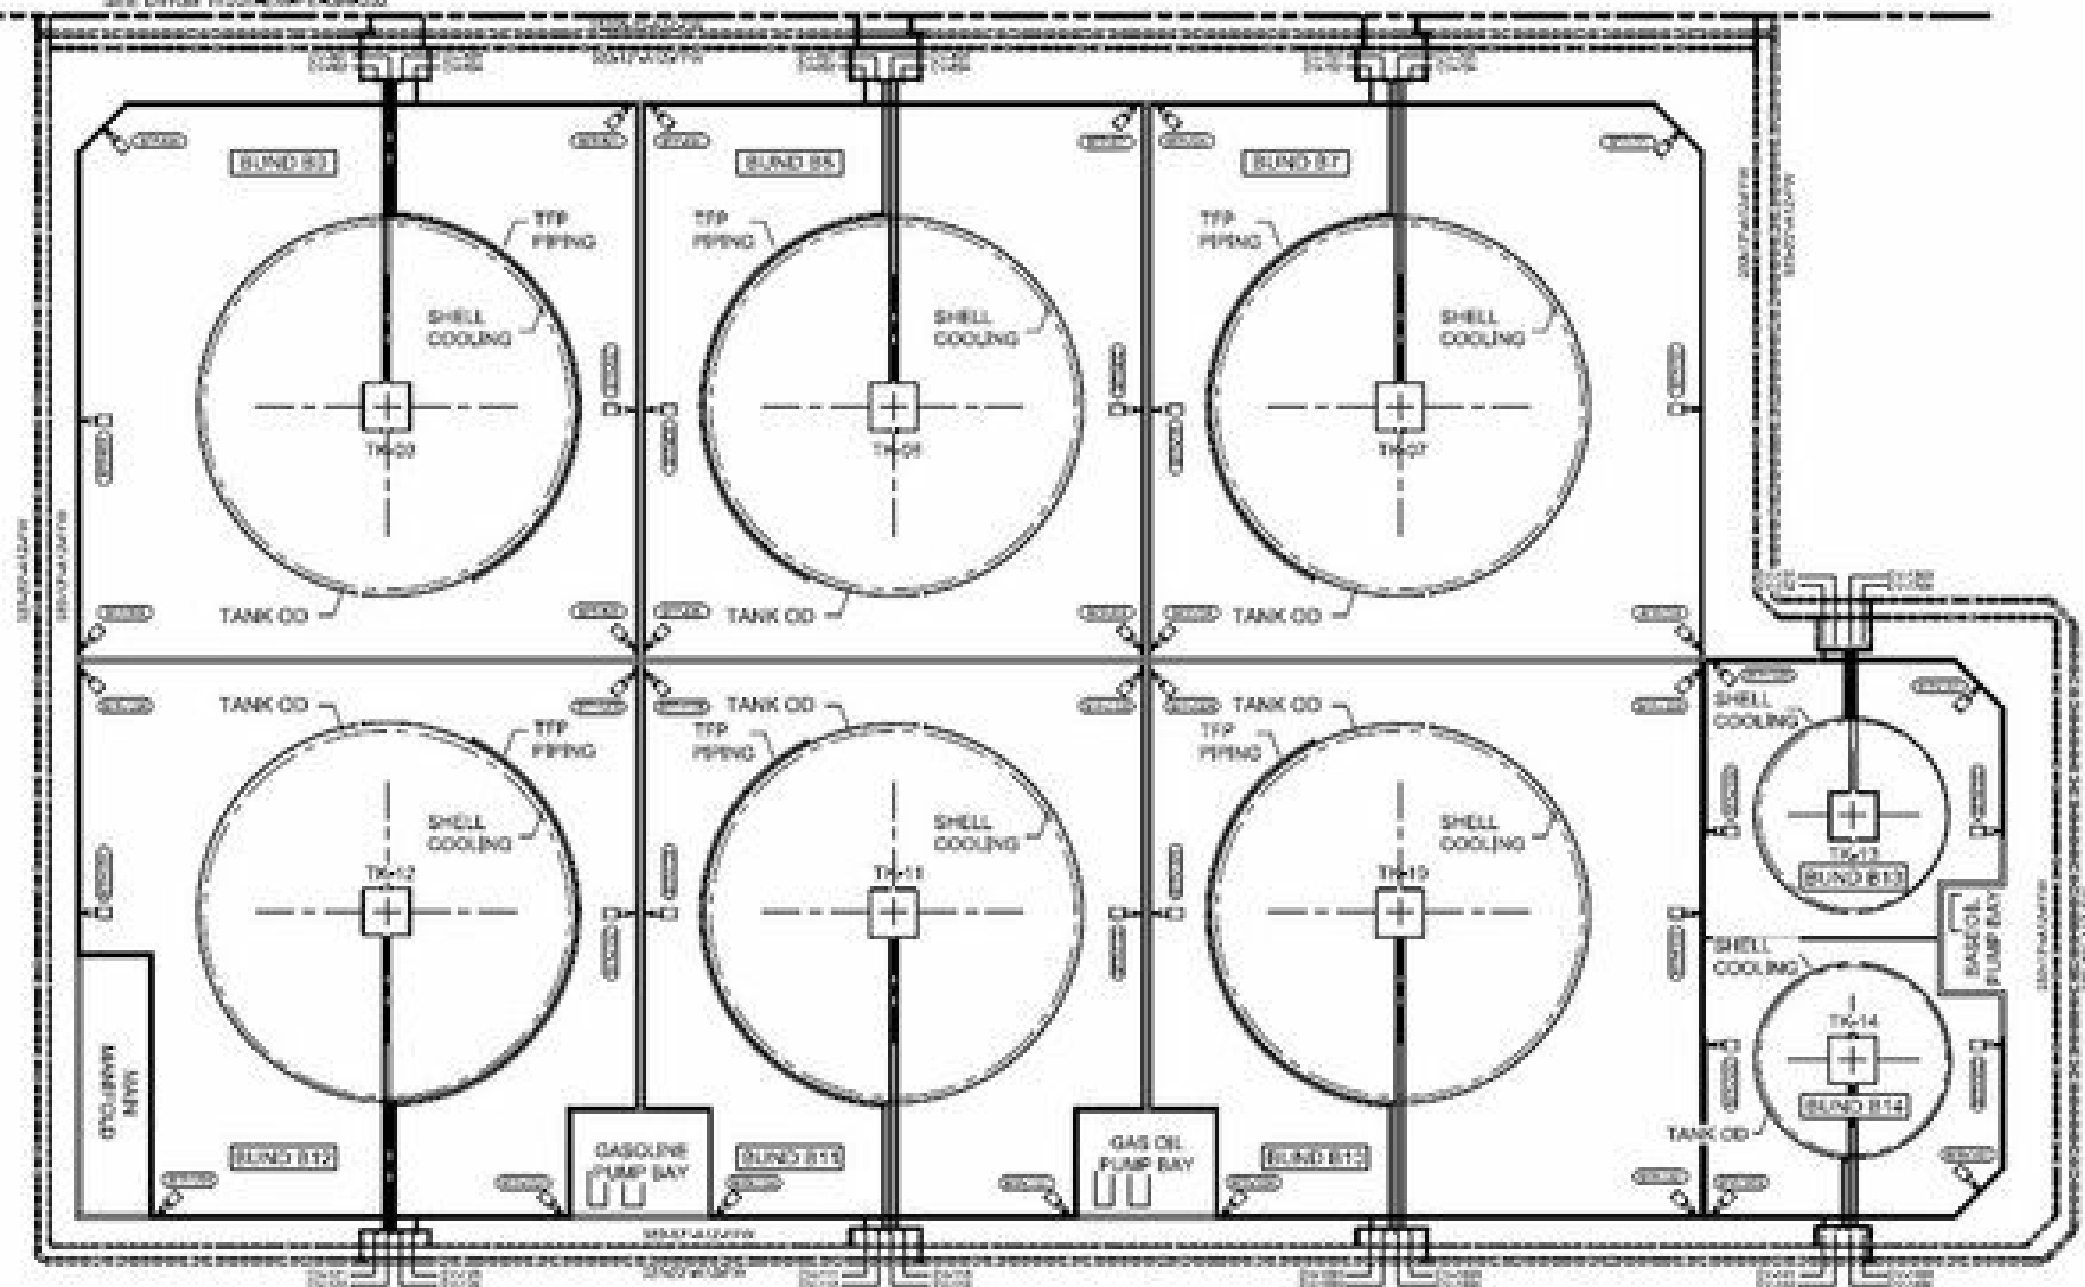

TANK FARM B

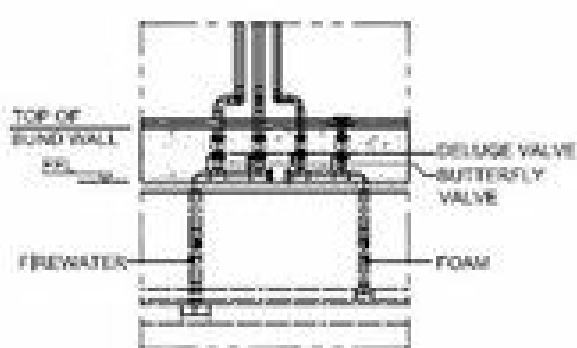

BSP  
BUNDLED STORAGE POINT

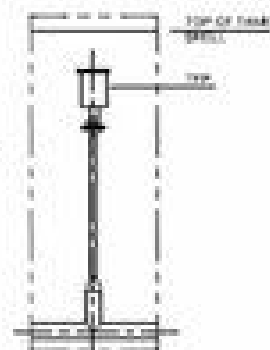

TTP  
TANK TOP PIPING