




MATCH LINE A
SEE DWG# 18004-EM-FC-GA-002

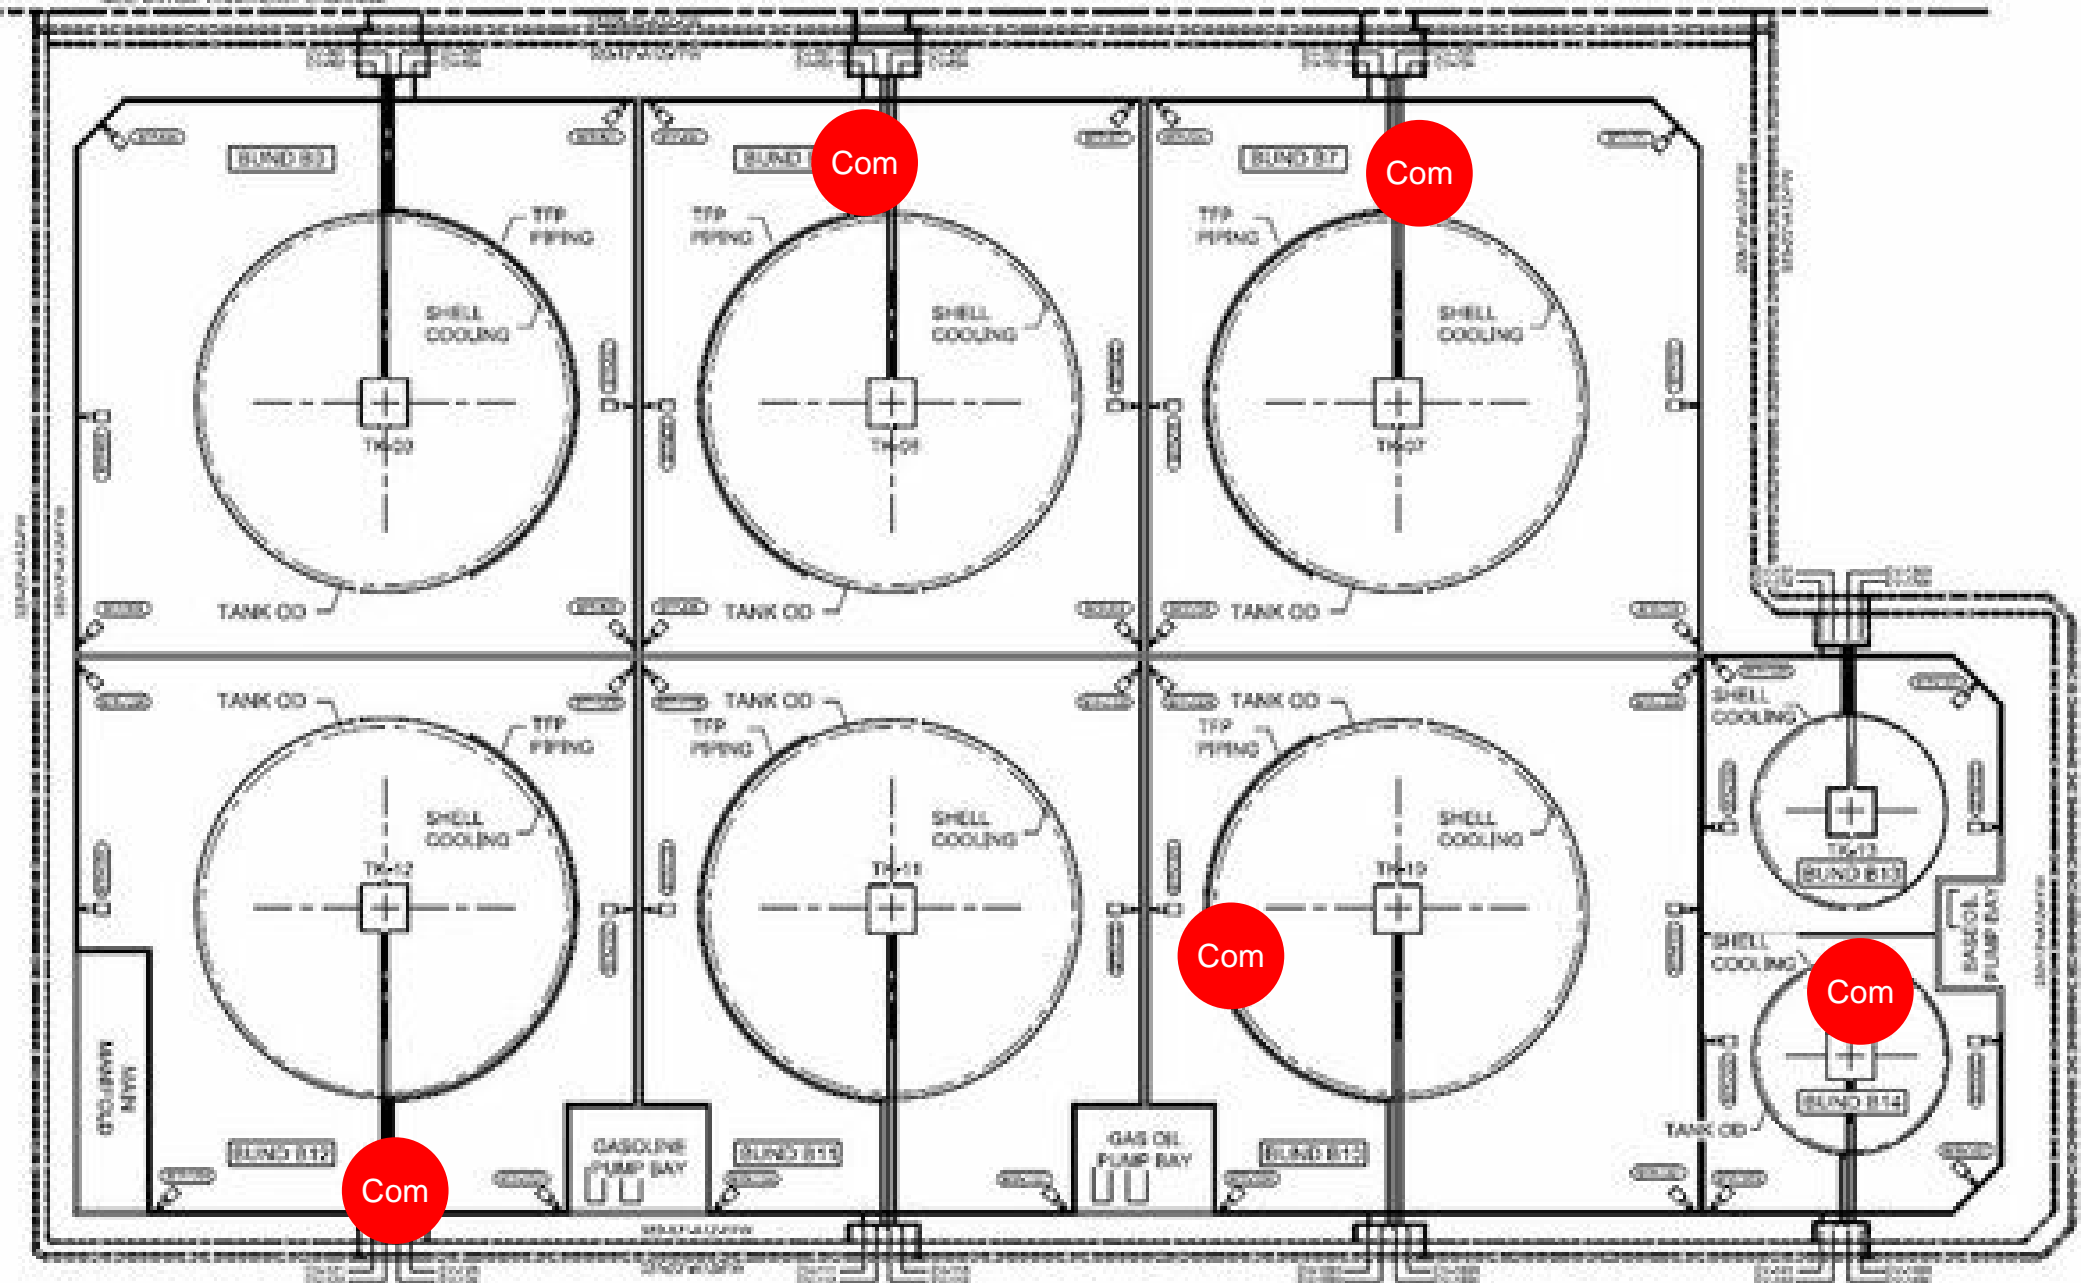

TANK FARM B

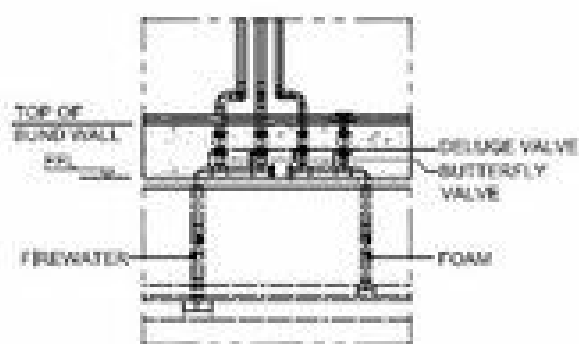

BST
BUNDLED STORAGE TANK

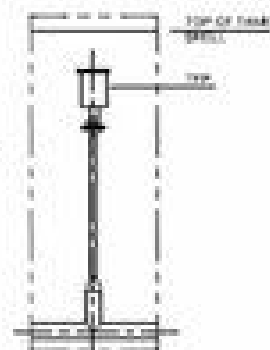

TTP
TANK TOP PIPING