




MATCH LINE A
SEE DIVISION 15005-EM-FE-GA-002

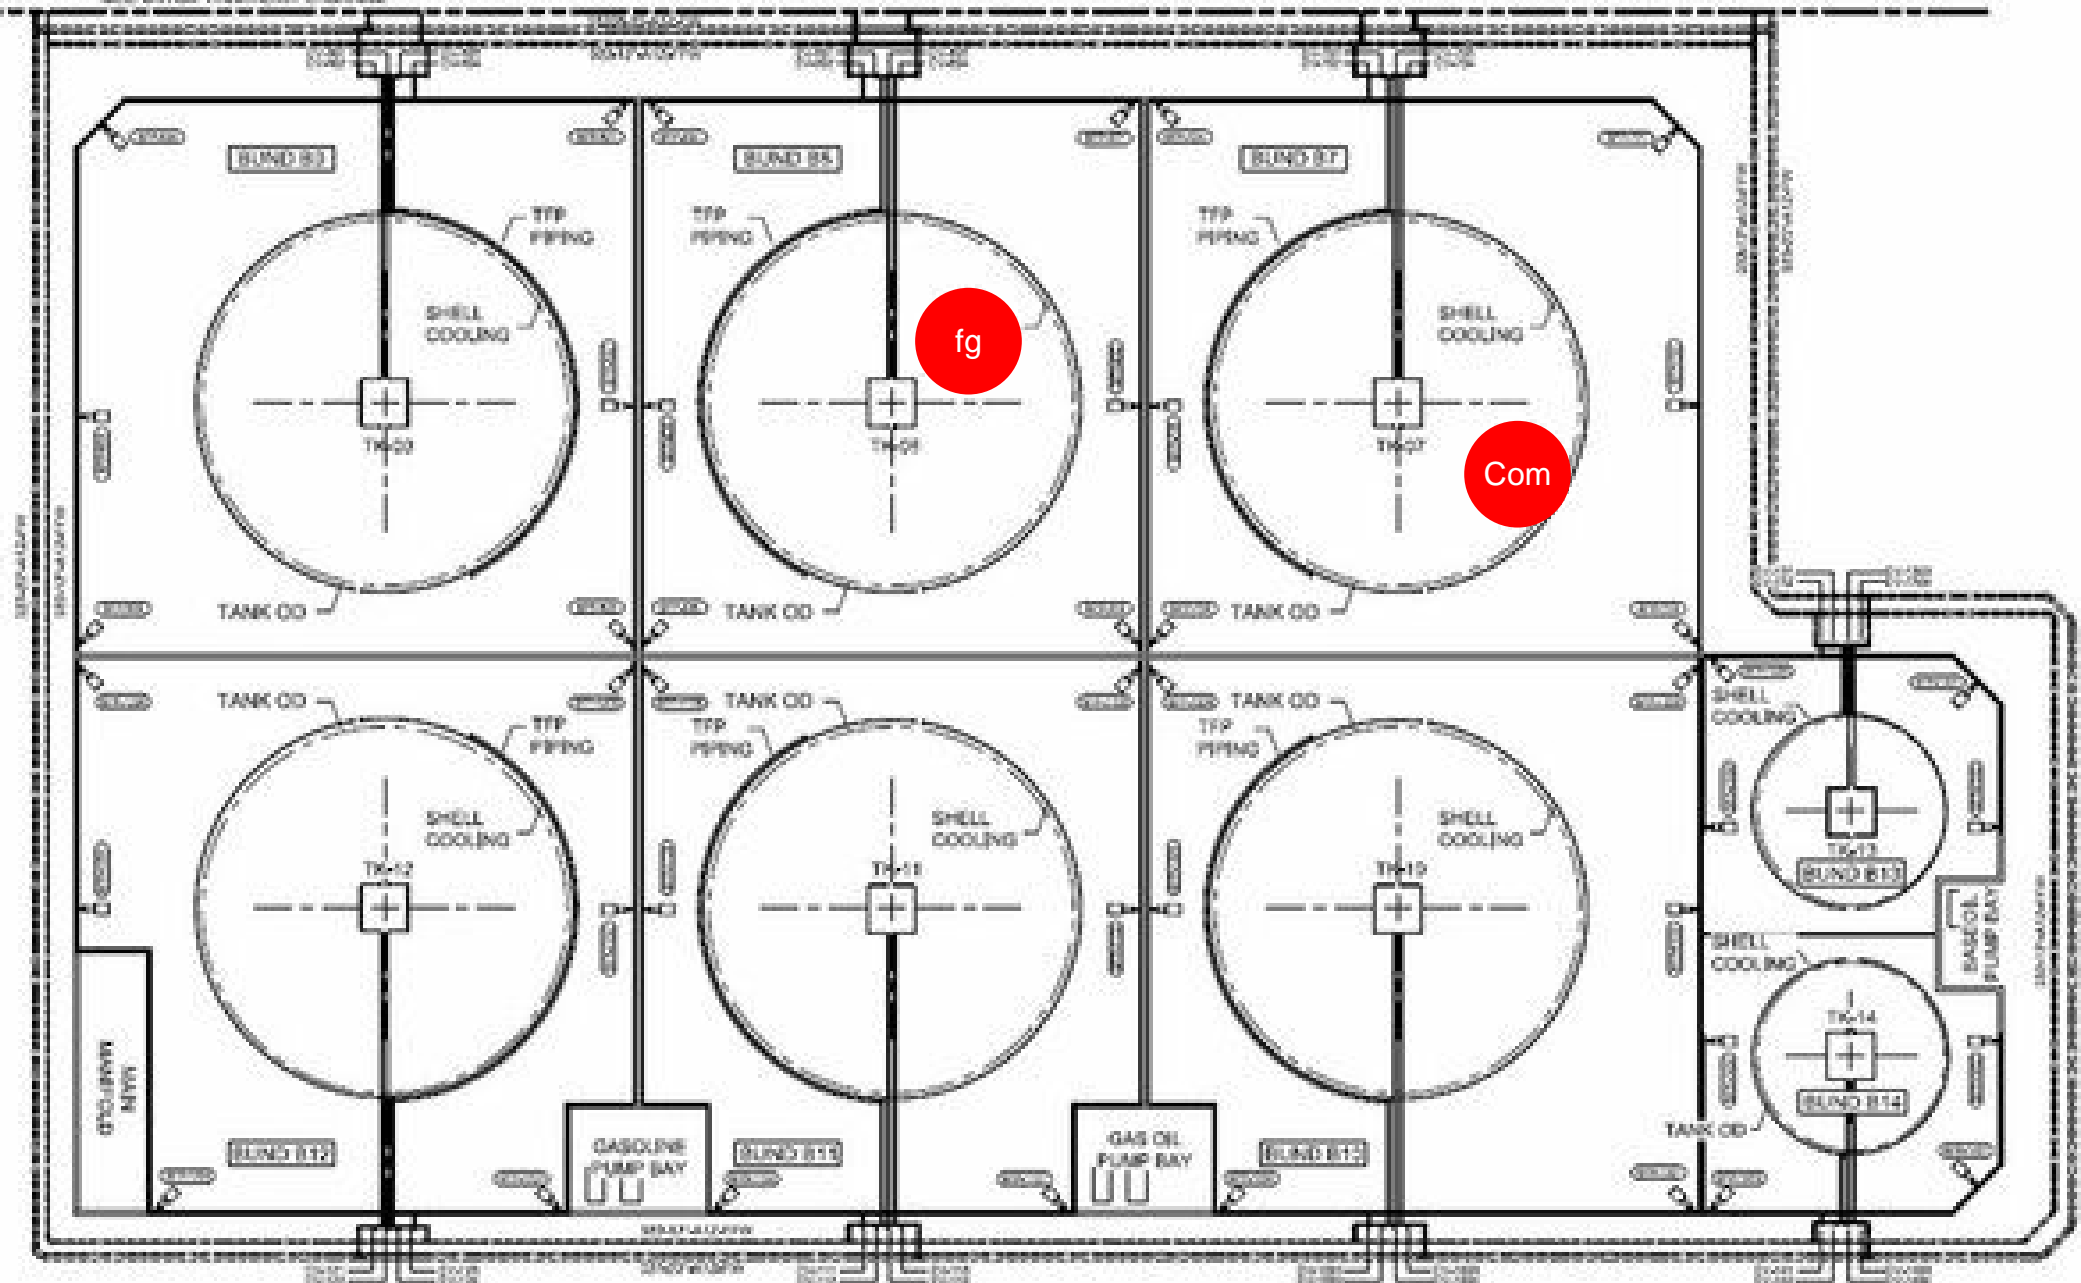

TANK FARM B

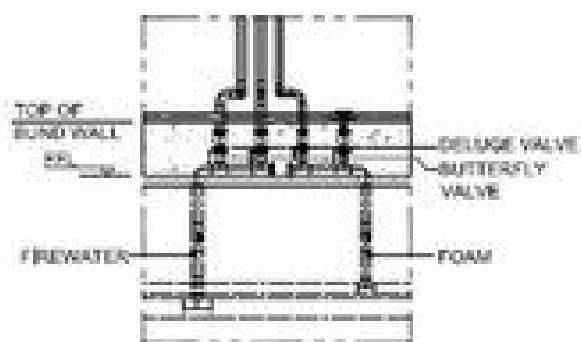

BPP
BUNDLED PIPING

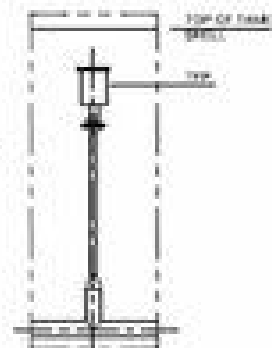

TTP
TOP TANK PIPING